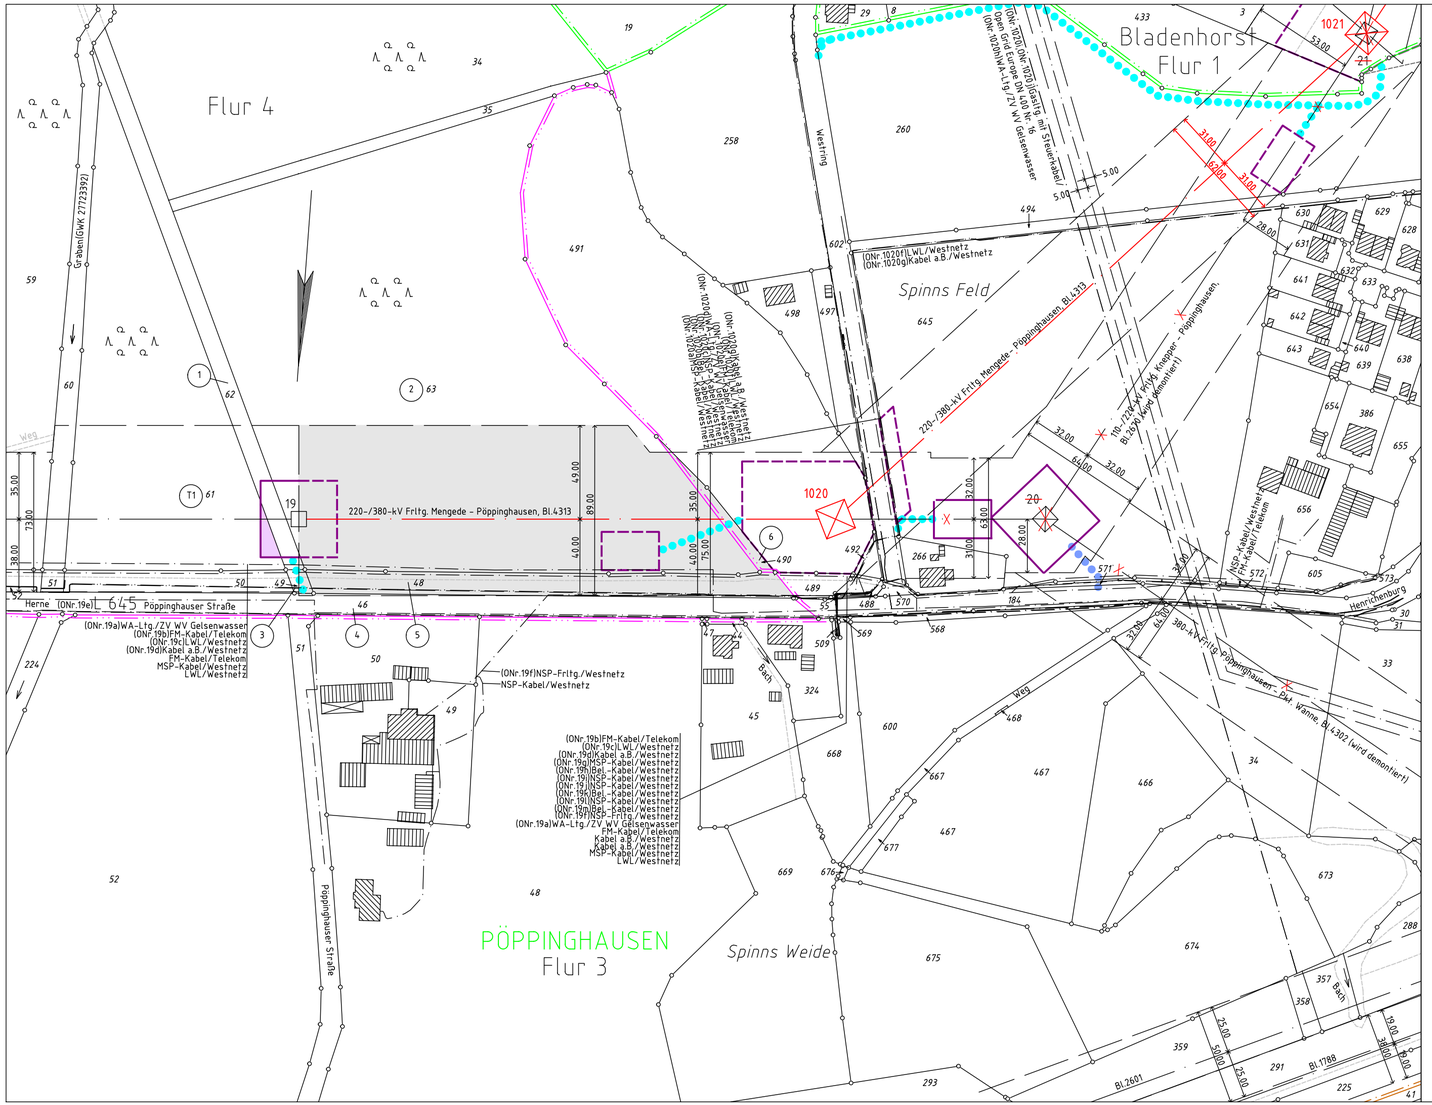
Flur 4
Bladenhorst
Flur 1
Spinns Feld
PÖPPINGHAUSEN
Flur 3
Spinns Weide
Westring
Pöppinghausen Straße
Herne
Henrichenburg
Weg
Bach
1020
1021
19
20
220-/380-kV Frltg. Mengede – Pöppinghausen, Bl.4313
(ONr.19e)L 64-5
(ONr.19a)WA-Ltg./ZV WV Gelsenwasser
(ONr.19b)FM-Kabel/Telekom
(ONr.19c)LWL/Westnetz
(ONr.19d)Kabel a.B./Westnetz
FM-Kabel/Telekom
MSP-Kabel/Westnetz
LWL/Westnetz
(ONr.19f)NSP-Frltg./Westnetz
NSP-Kabel/Westnetz
(ONr.19h)Bel.-Kabel/Westnetz
(ONr.19i)NSP-Kabel/Westnetz
(ONr.19j)NSP-Kabel/Westnetz
(ONr.19k)Bel.-Kabel/Westnetz
(ONr.19l)NSP-Kabel/Westnetz
(ONr.19m)Bel.-Kabel/Westnetz
(ONr.19f)NSP-Frltg./Westnetz
(ONr.19a)WA-Ltg./ZV WV Gelsenwasser
FM-Kabel/Telekom
Kabel a.B./Westnetz
MSP-Kabel/Westnetz
LWL/Westnetz
(ONr.1020f)LWL/Westnetz
(ONr.1020g)Kabel a.B./Westnetz
(ONr.1020h)WA-Ltg/ZV WV Gelsenwasser
(ONr.1020wd